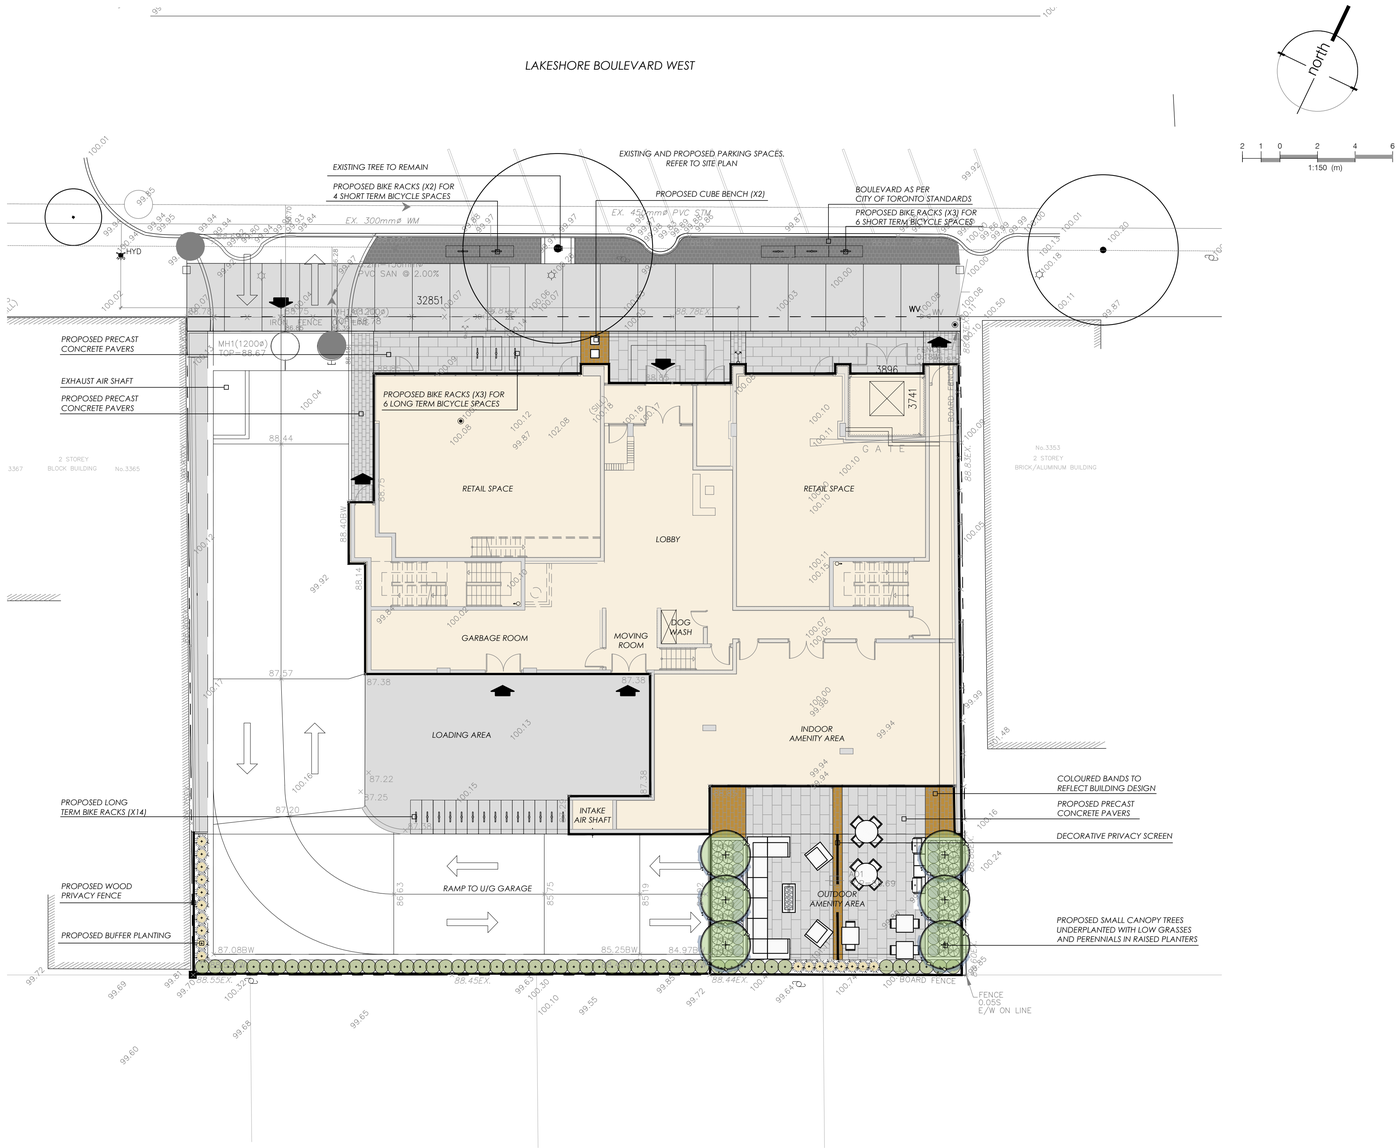

IMAGE SAMPLES

PRECAST CONCRETE PAVERS WITH A VARIATION IN SCALE AND COLOUR

SITE FURNITURE

BIKE RACKS

BENCHES

PRIVATE AMENITY AREA

OUTDOOR DINING/BBQ

OUTDOOR FIRE FEATURE/LOUNGE SPACE

DECORATIVE SCREENS

project

6 Storey Mixed-Use Building

3353 - 3359 Lakeshore Blvd. West

November 15th, 2019

LANDSCAPE CONCEPT

adesso design inc.
landscape architecture

218 Locke Street South, 2nd Floor
Hamilton, ON L8P 4B4
t. 905.526.8876
www.adessodesigninc.ca

FILE:G:\Project Files\Projects\2019\19-132\1300 Working Drawings\Landscape\LC Current Drawings\19-132 Key LAYOUT0_Presentation.vtbx
LAST SAVED BY:adesso02 November 15, 2019 7:51:56 AM PLOTTED BY:adesso02 November 15, 2019 7:52:09 AM